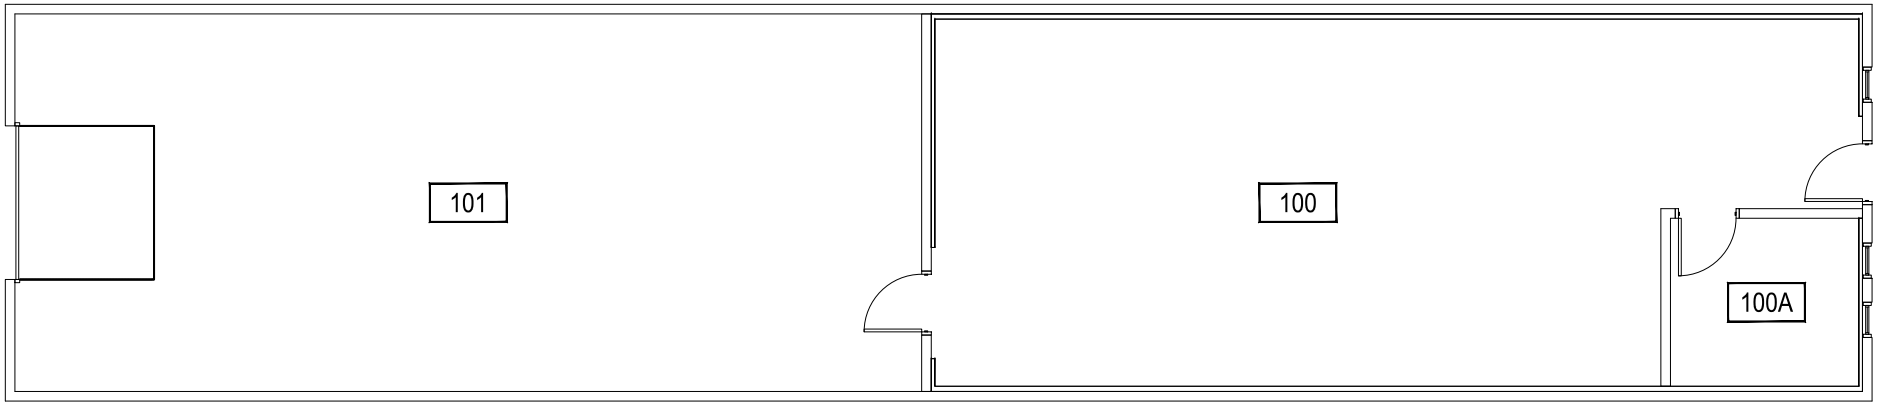

0 5' 10' 20'

SCALE: 1" = 10'

1 FIRST LEVEL

FS PLUMBERS QUONSET

N

MONTANA STATE UNIVERSITY
CAMPUS PLANNING, DESIGN & CONSTRUCTION
BOZEMAN, MONTANA
PHONE: 406.994.5413 FAX: 406.994.5665

INDEX # 100

BUILDING # 323

Dec 27, 2016 - 10:17am - 323_A1.dwg
H:\Plew Yard\Building Plan Book\