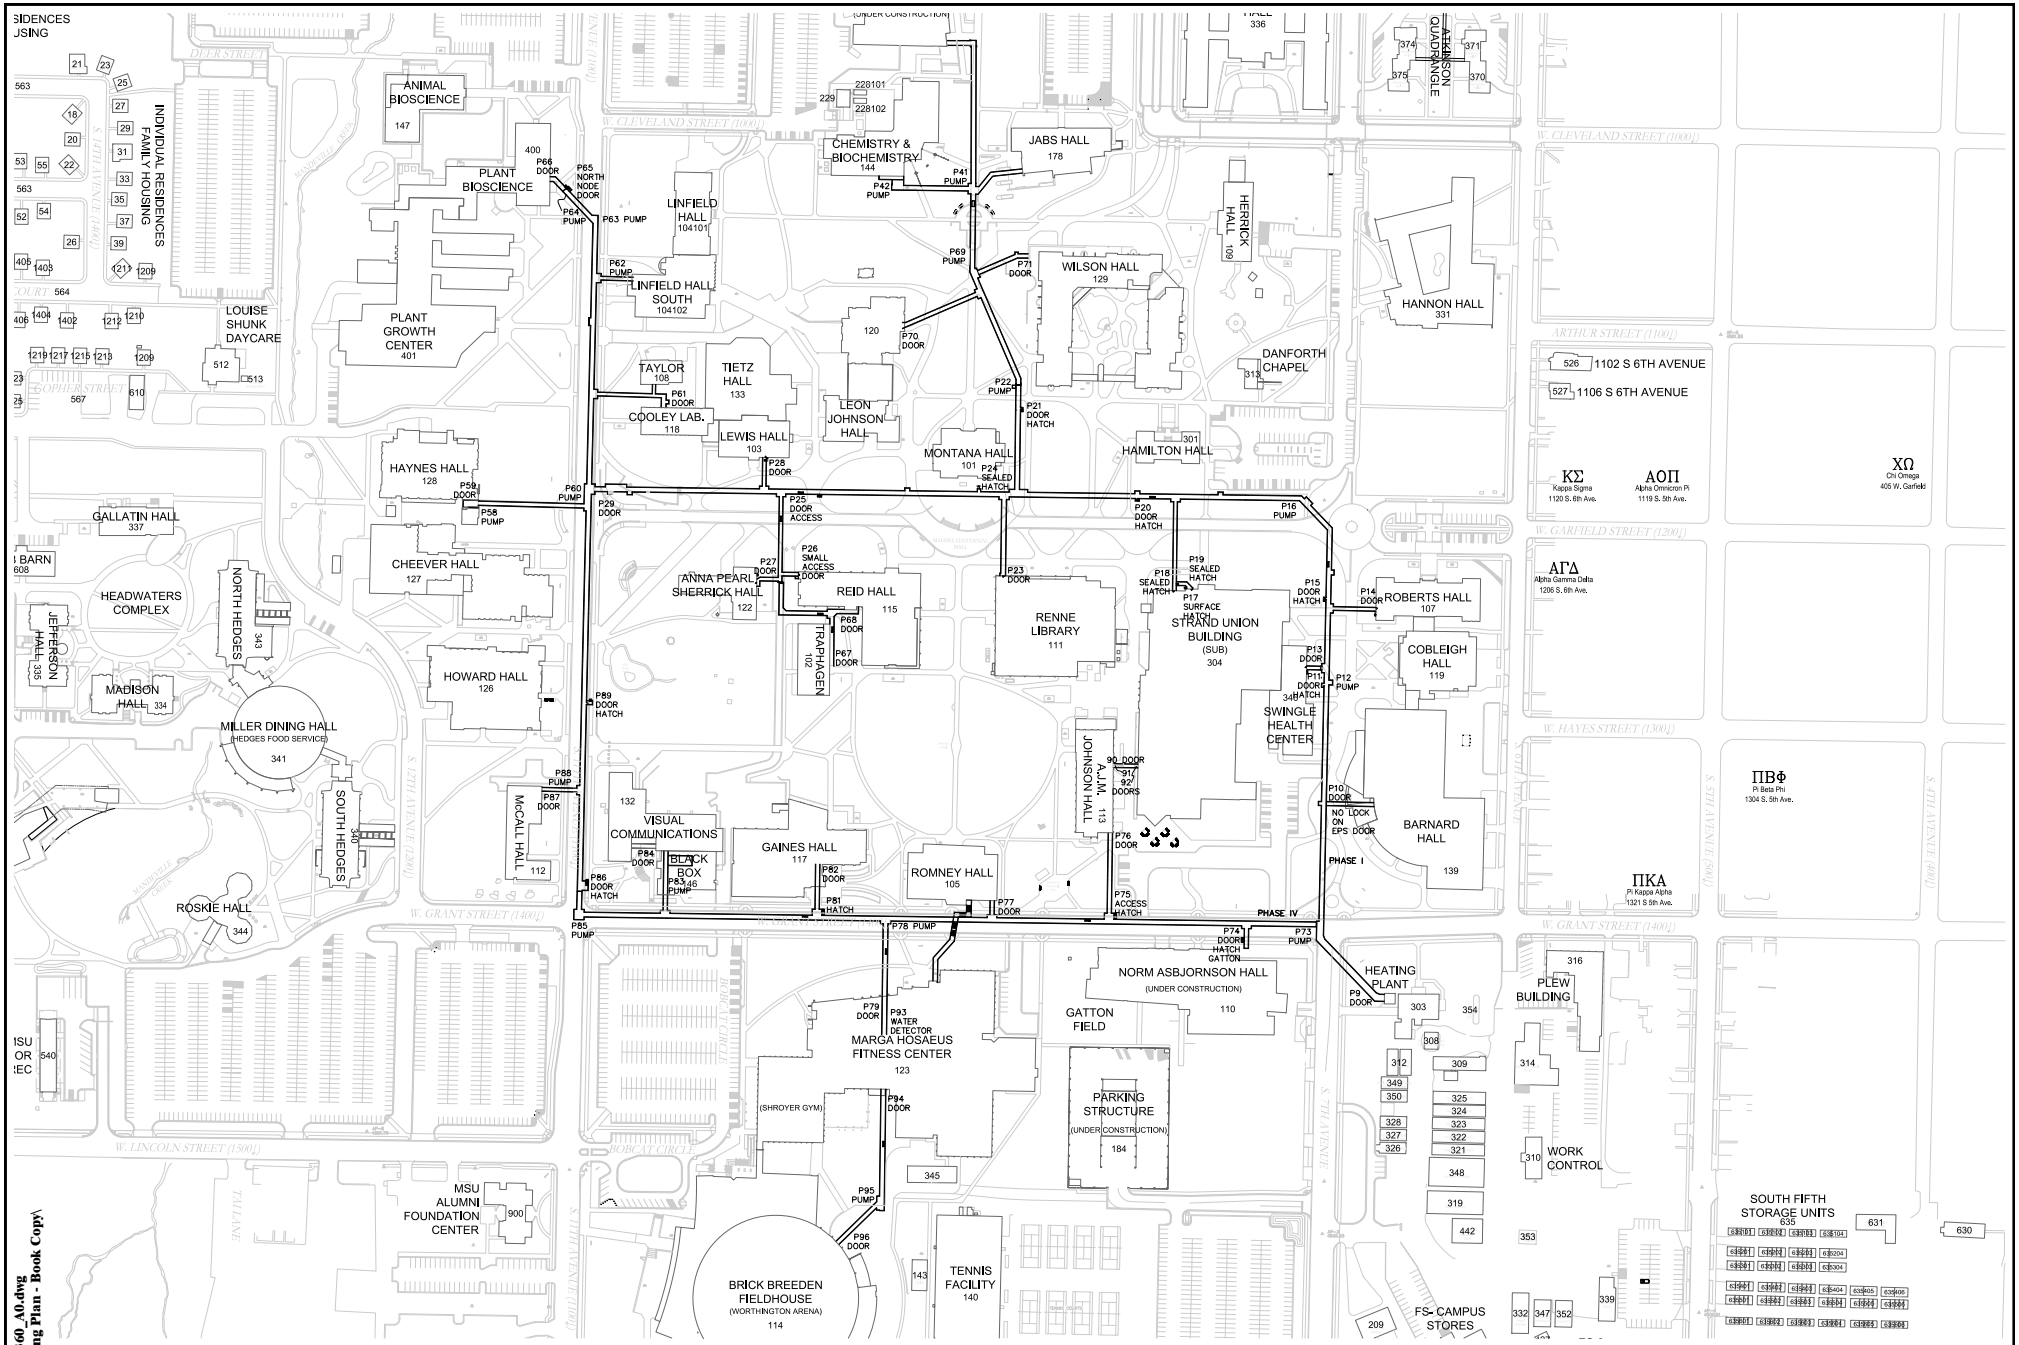

0 175' 350' 700'

SCALE: 1" = 350'

1 TUNNEL SYSTEM

SCALE: 1" = 350'

N

Dec 06, 2016 - 9:21am - 360_A0.dwg
H:\Tunnel System\Building Plan - Book Copy\

MONTANA STATE UNIVERSITY

CAMPUS PLANNING, DESIGN & CONSTRUCTION

BOZEMAN, MONTANA

PHONE: 406.994.5413 FAX: 406.994.5665

INDEX # 78

BUILDING # 360