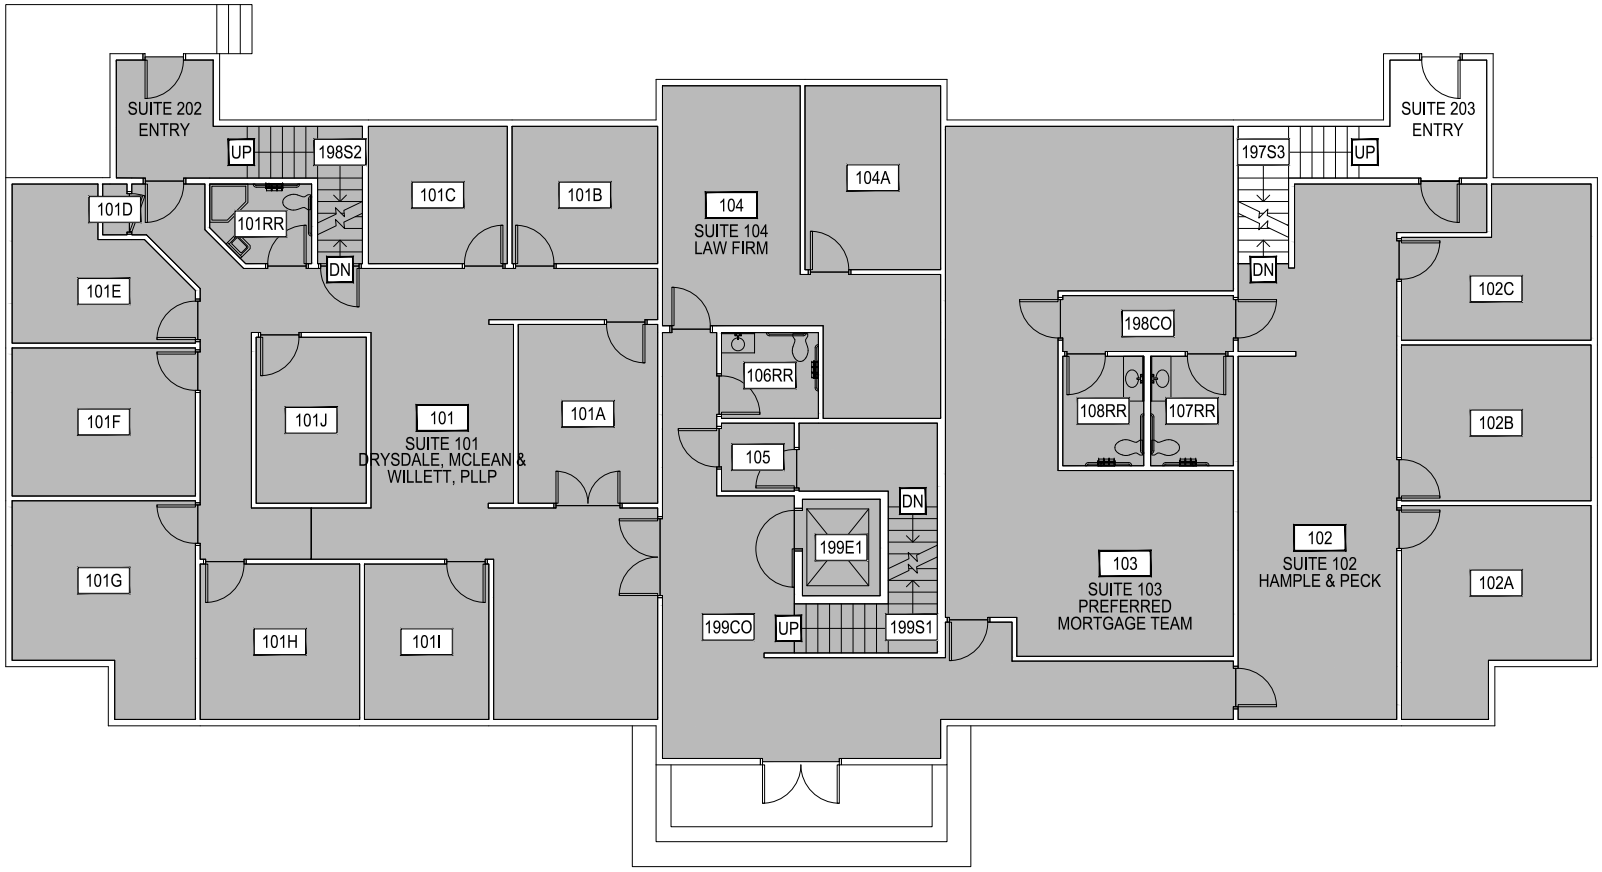

EARLY CHILDHOOD PROJECT
2066 STADIUM DRIVE, SUITE. 203

0 7'-6" 15' 30'

SCALE: 1" = 15'

1 FIRST LEVEL

STADIUM DRIVE CONDOS, LLC

N

MONTANA STATE UNIVERSITY
CAMPUS PLANNING,
DESIGN & CONSTRUCTION
BOZEMAN, MONTANA
PHONE: 406.994.5413 FAX: 406.994.5665

INDEX # 136

BUILDING # 945

Apr 23, 2015 - 1:01pm - 945_A1.dwg
H:\Stadium Drive Condos - LLC - 2066 Stadium Drive\Building Plan - Book Copy\

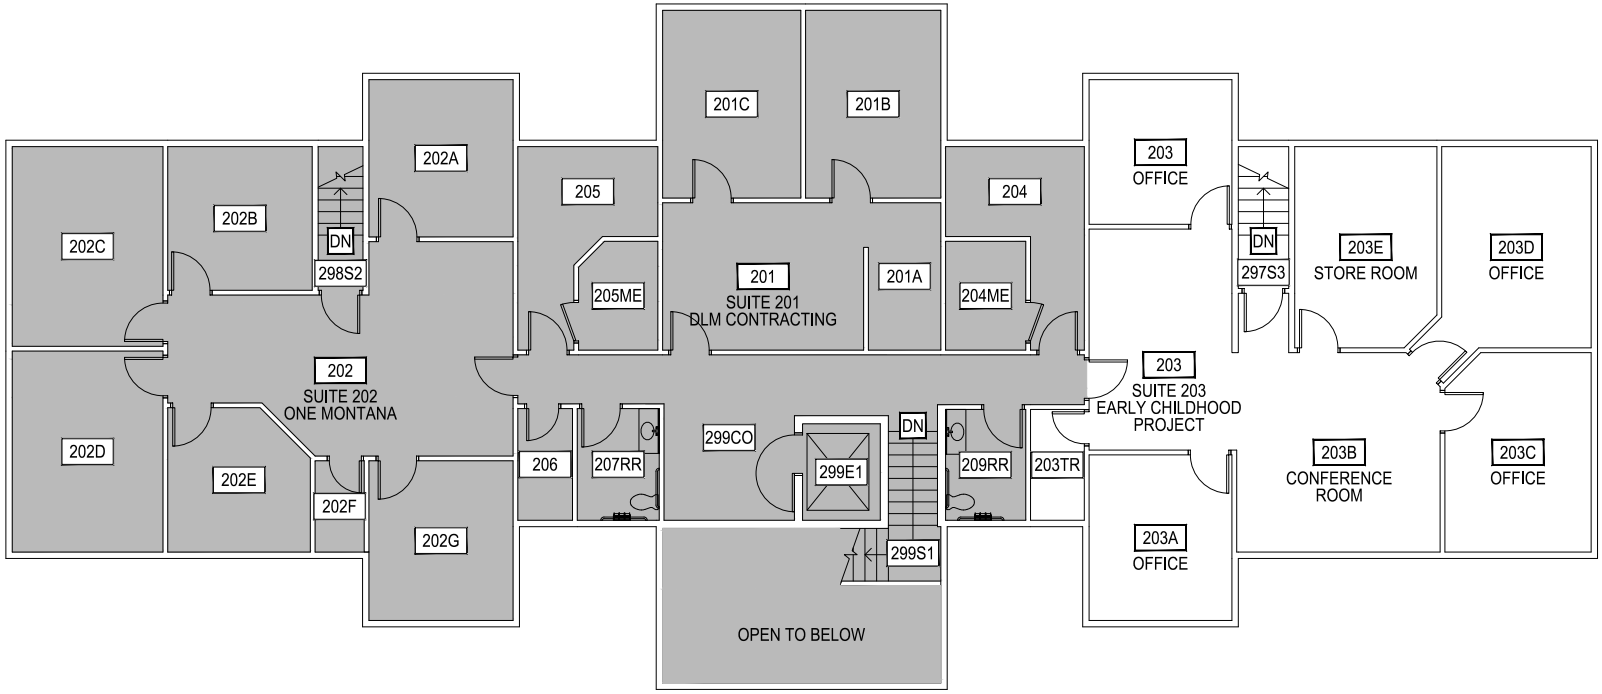

EARLY CHILDHOOD PROJECT
2066 STADIUM DRIVE, SUITE. 203

0 7'-6" 15' 30'

SCALE: 1" = 15'

1 SECOND LEVEL

STADIUM DRIVE CONDOS, LLC

N

MONTANA STATE UNIVERSITY
CAMPUS PLANNING, DESIGN & CONSTRUCTION
BOZEMAN, MONTANA
PHONE: 406.994.5413 FAX: 406.994.5665

INDEX # 136

BUILDING # 945

Apr 23, 2015 - 1:01pm - 945_A2.dwg
H:\Stadium Drive Condos - LLC - 2066 Stadium Drive\Building Plan - Book Copy\